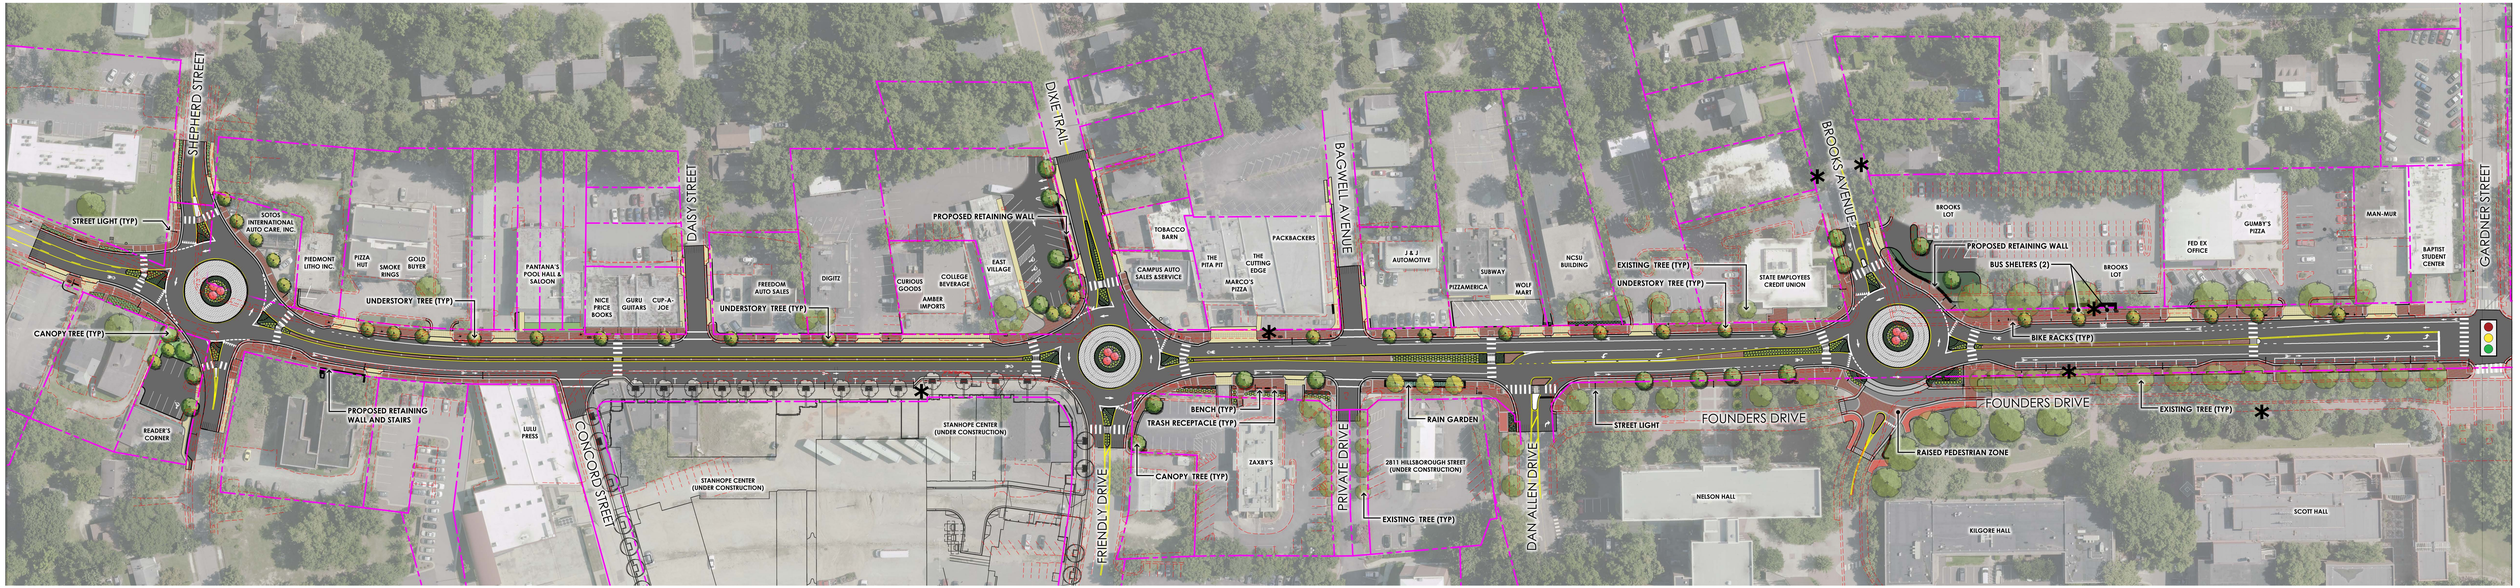

LEGEND

- PROPOSED ROAD
- PROPOSED LANDSCAPING
- PROPOSED CONCRETE SIDEWALK
- PROPOSED BRICK PAVERS
- PROPOSED/EXISTING BUS STOP
- EXISTING PROPERTY LINES
- EXISTING EDGE OF PAVEMENT/CURB
- EXISTING TRAFFIC SIGNAL TO REMAIN

TYPICAL SECTIONS

SECTION WITHOUT ON STREET PARKING

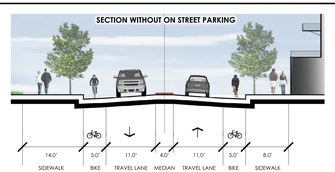

SECTION WITH ON STREET PARKING

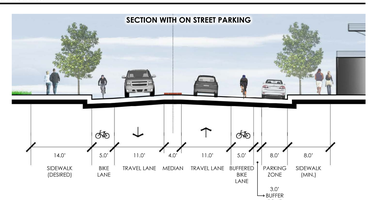

HILLSBOROUGH STREET REVITALIZATION, PHASE 2

ROSEMARY STREET/SHEPHERD STREET TO GARDNER STREET

MARCH 17, 2015

Kimley»Horn

PRELIMINARY PLANS
DO NOT USE FOR CONSTRUCTION

N

0 20 40 80

TYPICAL SECTION

SECTION WITHOUT ON STREET PARKING

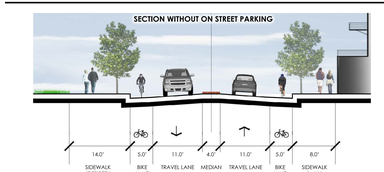

LEGEND

- PROPOSED ROAD
- PROPOSED LANDSCAPING
- PROPOSED CONCRETE SIDEWALK
- PROPOSED BRICK PAVERS
- PROPOSED/EXISTING BUS STOP
- EXISTING PROPERTY LINES
- EXISTING EDGE OF PAVEMENT/CURB
- EXISTING TRAFFIC SIGNAL TO REMAIN