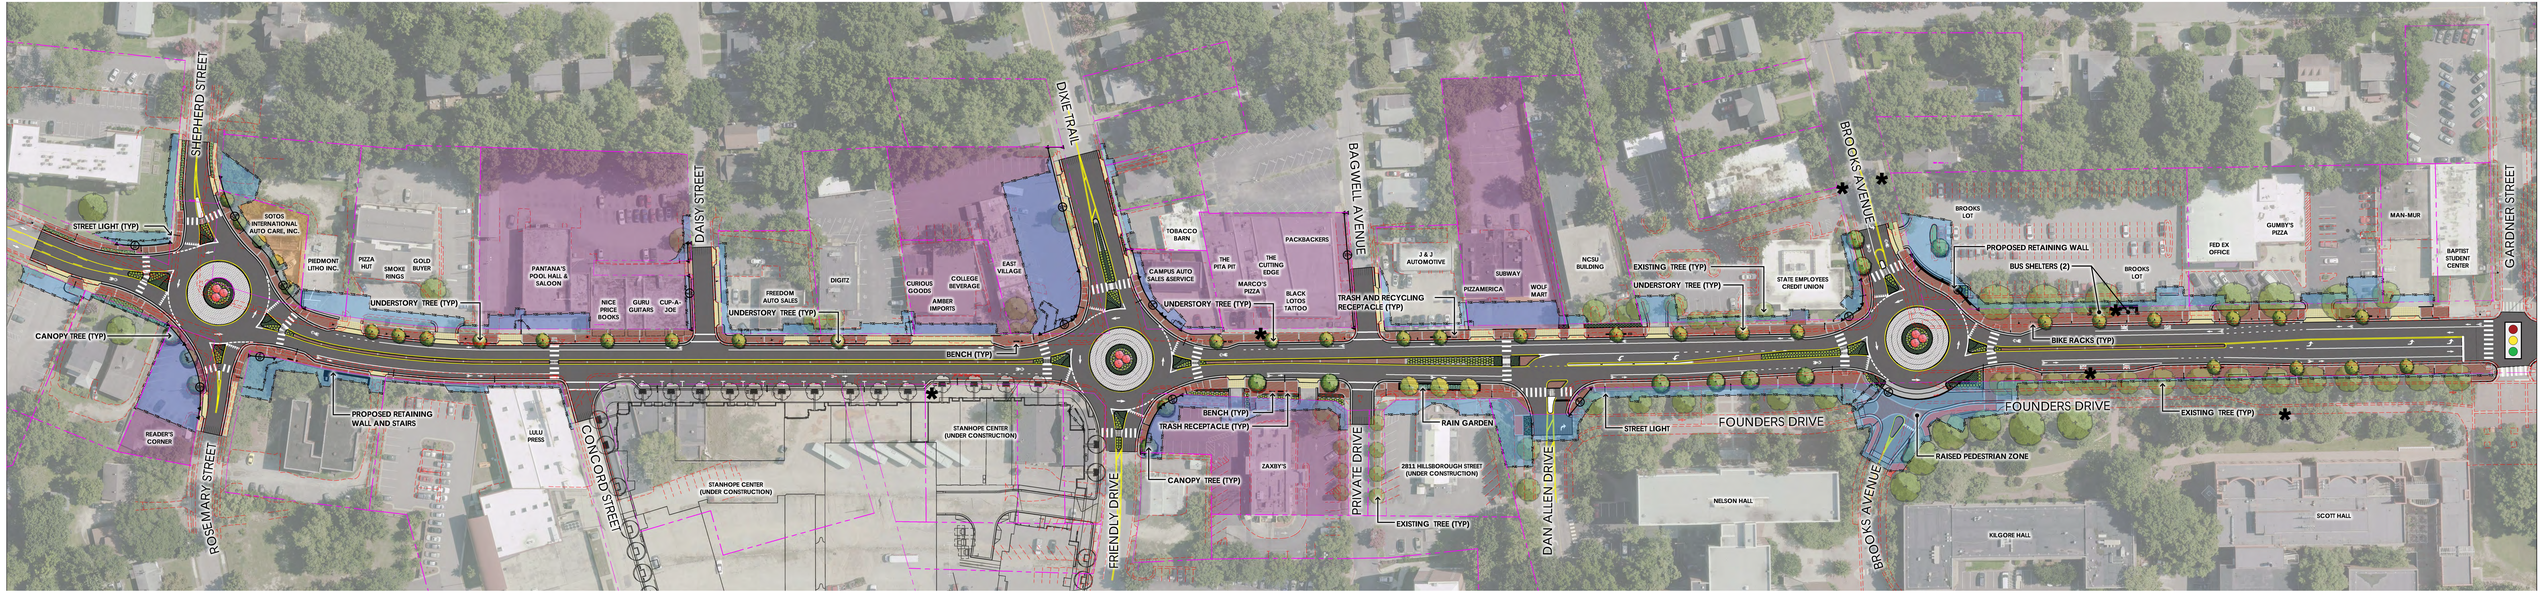

LEGEND

- PROPOSED ROAD
- PROPOSED LANDSCAPING
- PROPOSED CONCRETE SIDEWALK
- PROPOSED BRICK PAVERS
- EASEMENT
- PARCEL REQUIRES PROPERTY OWNER MEETING
- PROPERTY ACQUISITION
- PROPOSED RIGHT-OF-WAY
- PROPOSED/EXISTING BUS STOP
- EXISTING PROPERTY LINES
- EXISTING EDGE OF PAVEMENT/CURB

TYPICAL SECTIONS

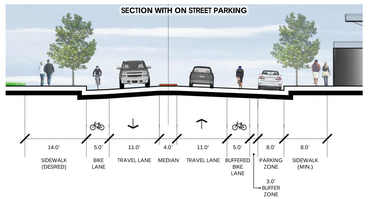

CORRIDOR PUBLIC MEETING - HILLSBOROUGH STREET REVITALIZATION, PHASE 2

ROSEMARY STREET/SHEPHERD STREET TO GARDNER STREET

SEPTEMBER 25, 2014

Kimley»Horn

PRELIMINARY PLANS
DO NOT USE FOR CONSTRUCTION

N

0 20 40 80

TYPICAL SECTION

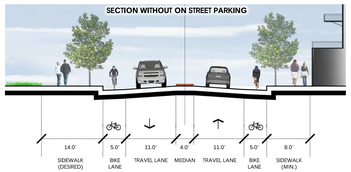

LEGEND

- PROPOSED ROAD
- PROPOSED LANDSCAPING
- PROPOSED CONCRETE SIDEWALK
- PROPOSED BRICK PAVERS
- EASEMENT
- PARCEL REQUIRES PROPERTY OWNER MEETING
- PROPERTY ACQUISITION
- PROPOSED RIGHT-OF-WAY
- PROPOSED/EXISTING BUS STOP
- EXISTING PROPERTY LINES
- EXISTING EDGE OF PAVEMENT/CURB